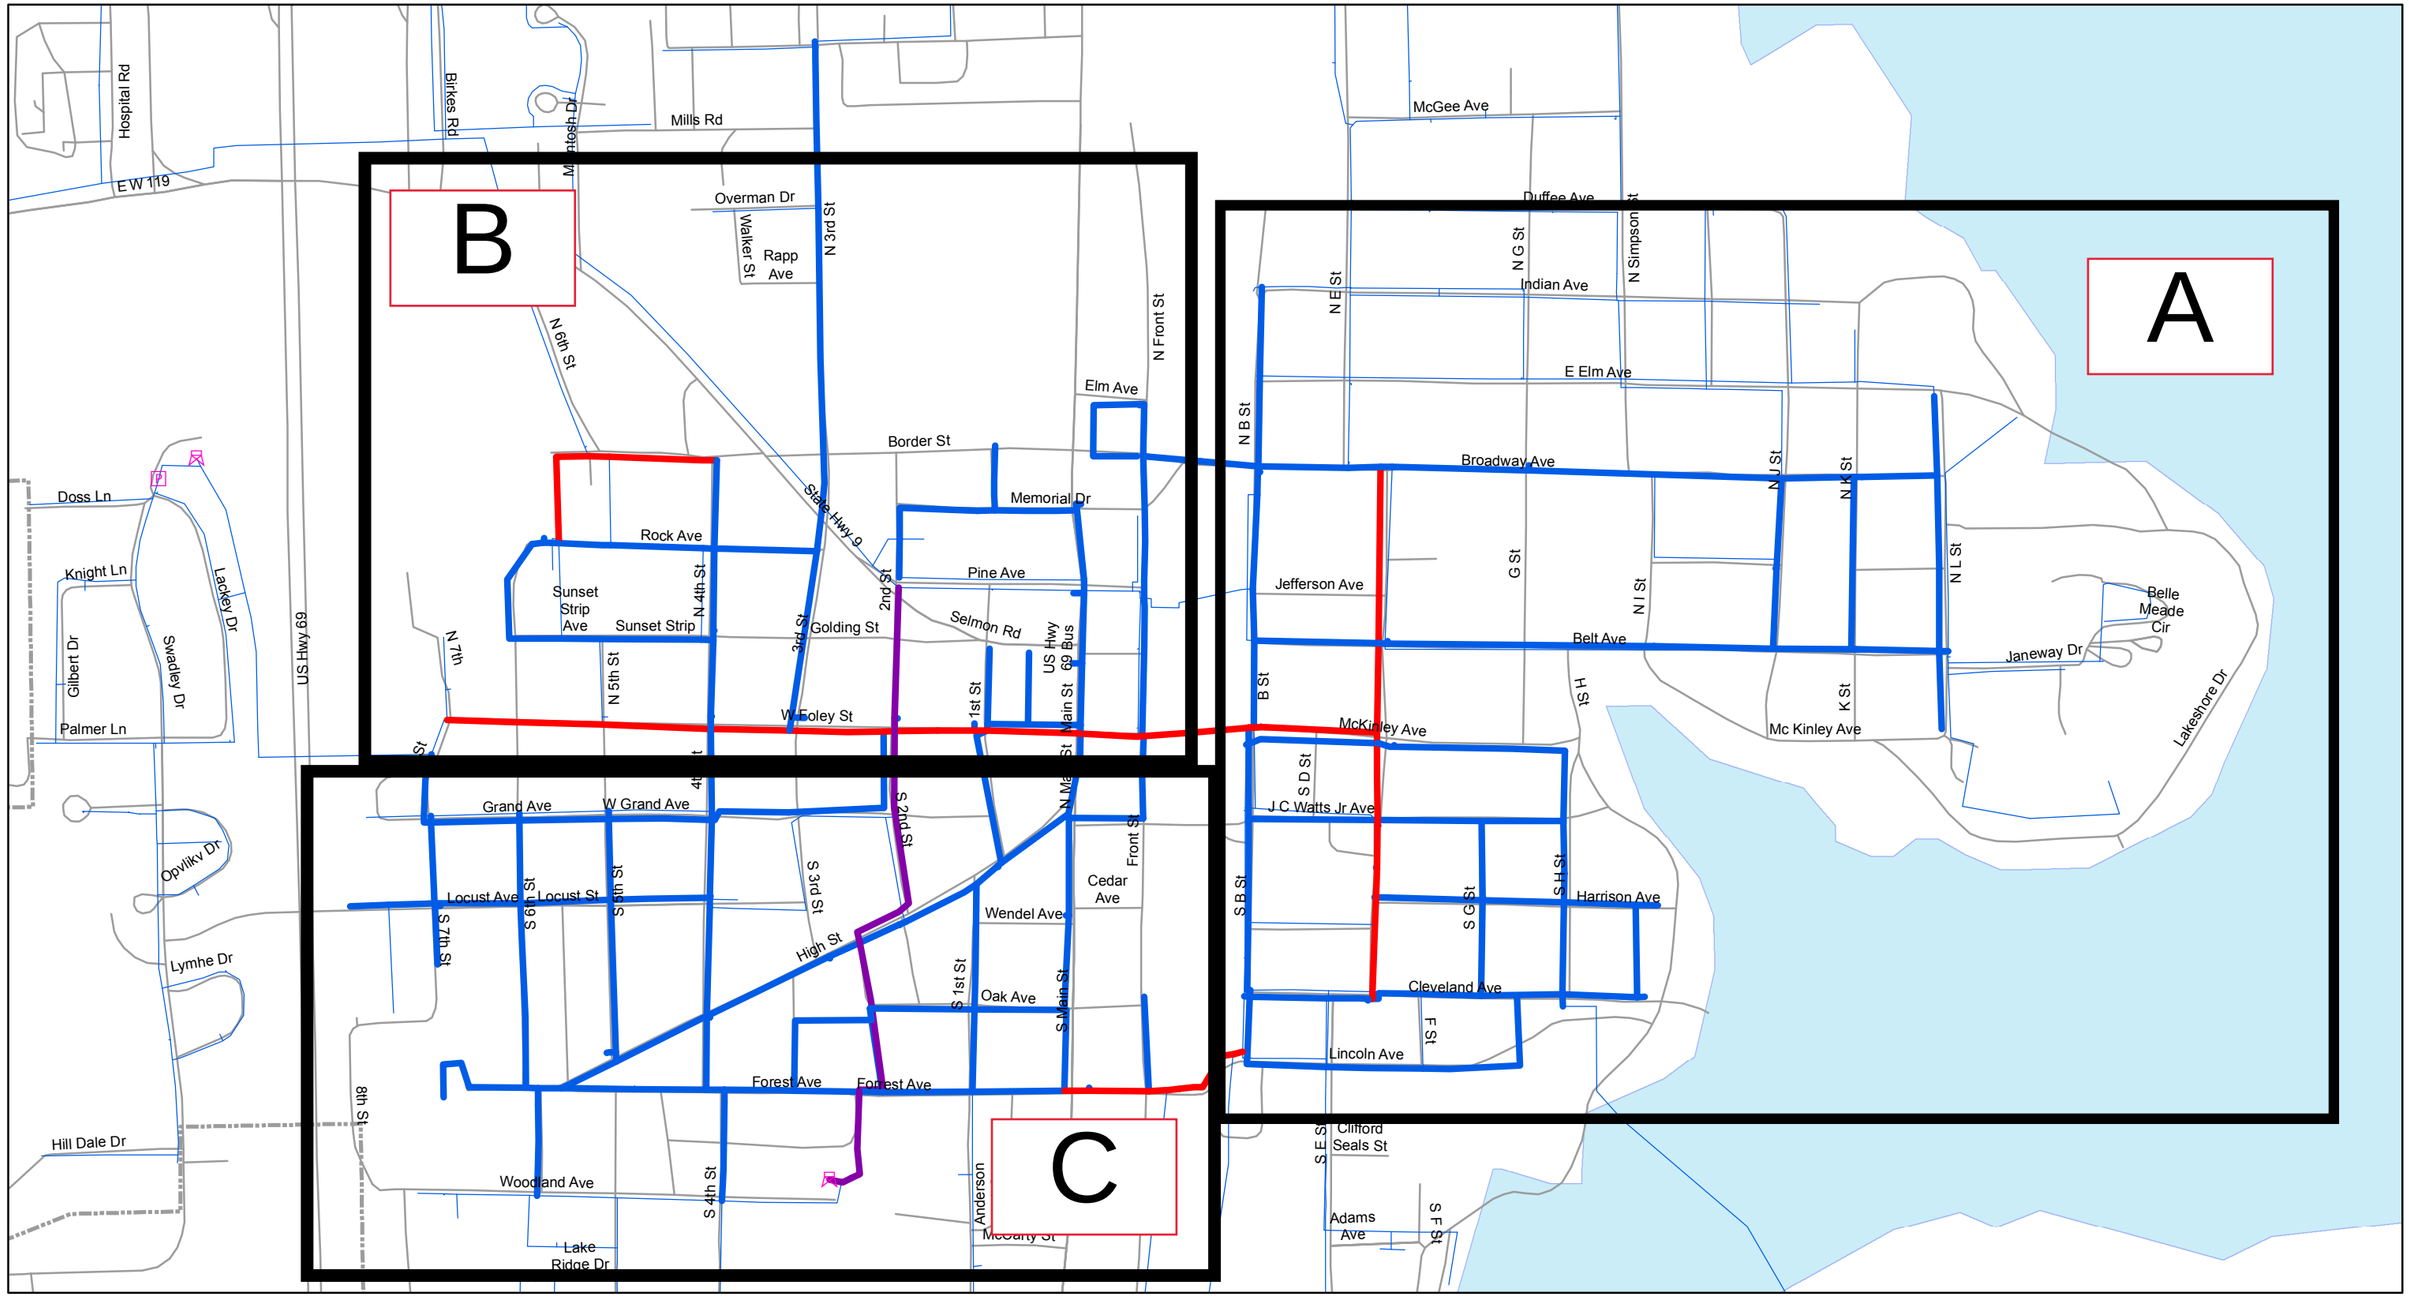

EUFAULA WATER DISTRIBUTION MODEL

SCENARIO 2: WATERLINE IMPROVEMENTS

CONCEPTUAL MAP

FEET
0 265 530 1,060

WATER MODEL DATA: INNOVYZE INFOWATER 11.5

MAP DATE: **NOVEMBER 2018**

PREPARED BY: **COWAN GROUP ENGINEERING, LLC**

WATER LINES

- PROP. 6"
- PROP. 8"
- PROP. 10"
- PROP. 12"

WATER MODEL ELEMENTS

- PIPE
- RESERVOIR
- TANK
- PUMP

OTHER

- EUFAULA CORPORATE LIMITS

SHEET NO: **APPENDIX C.4**